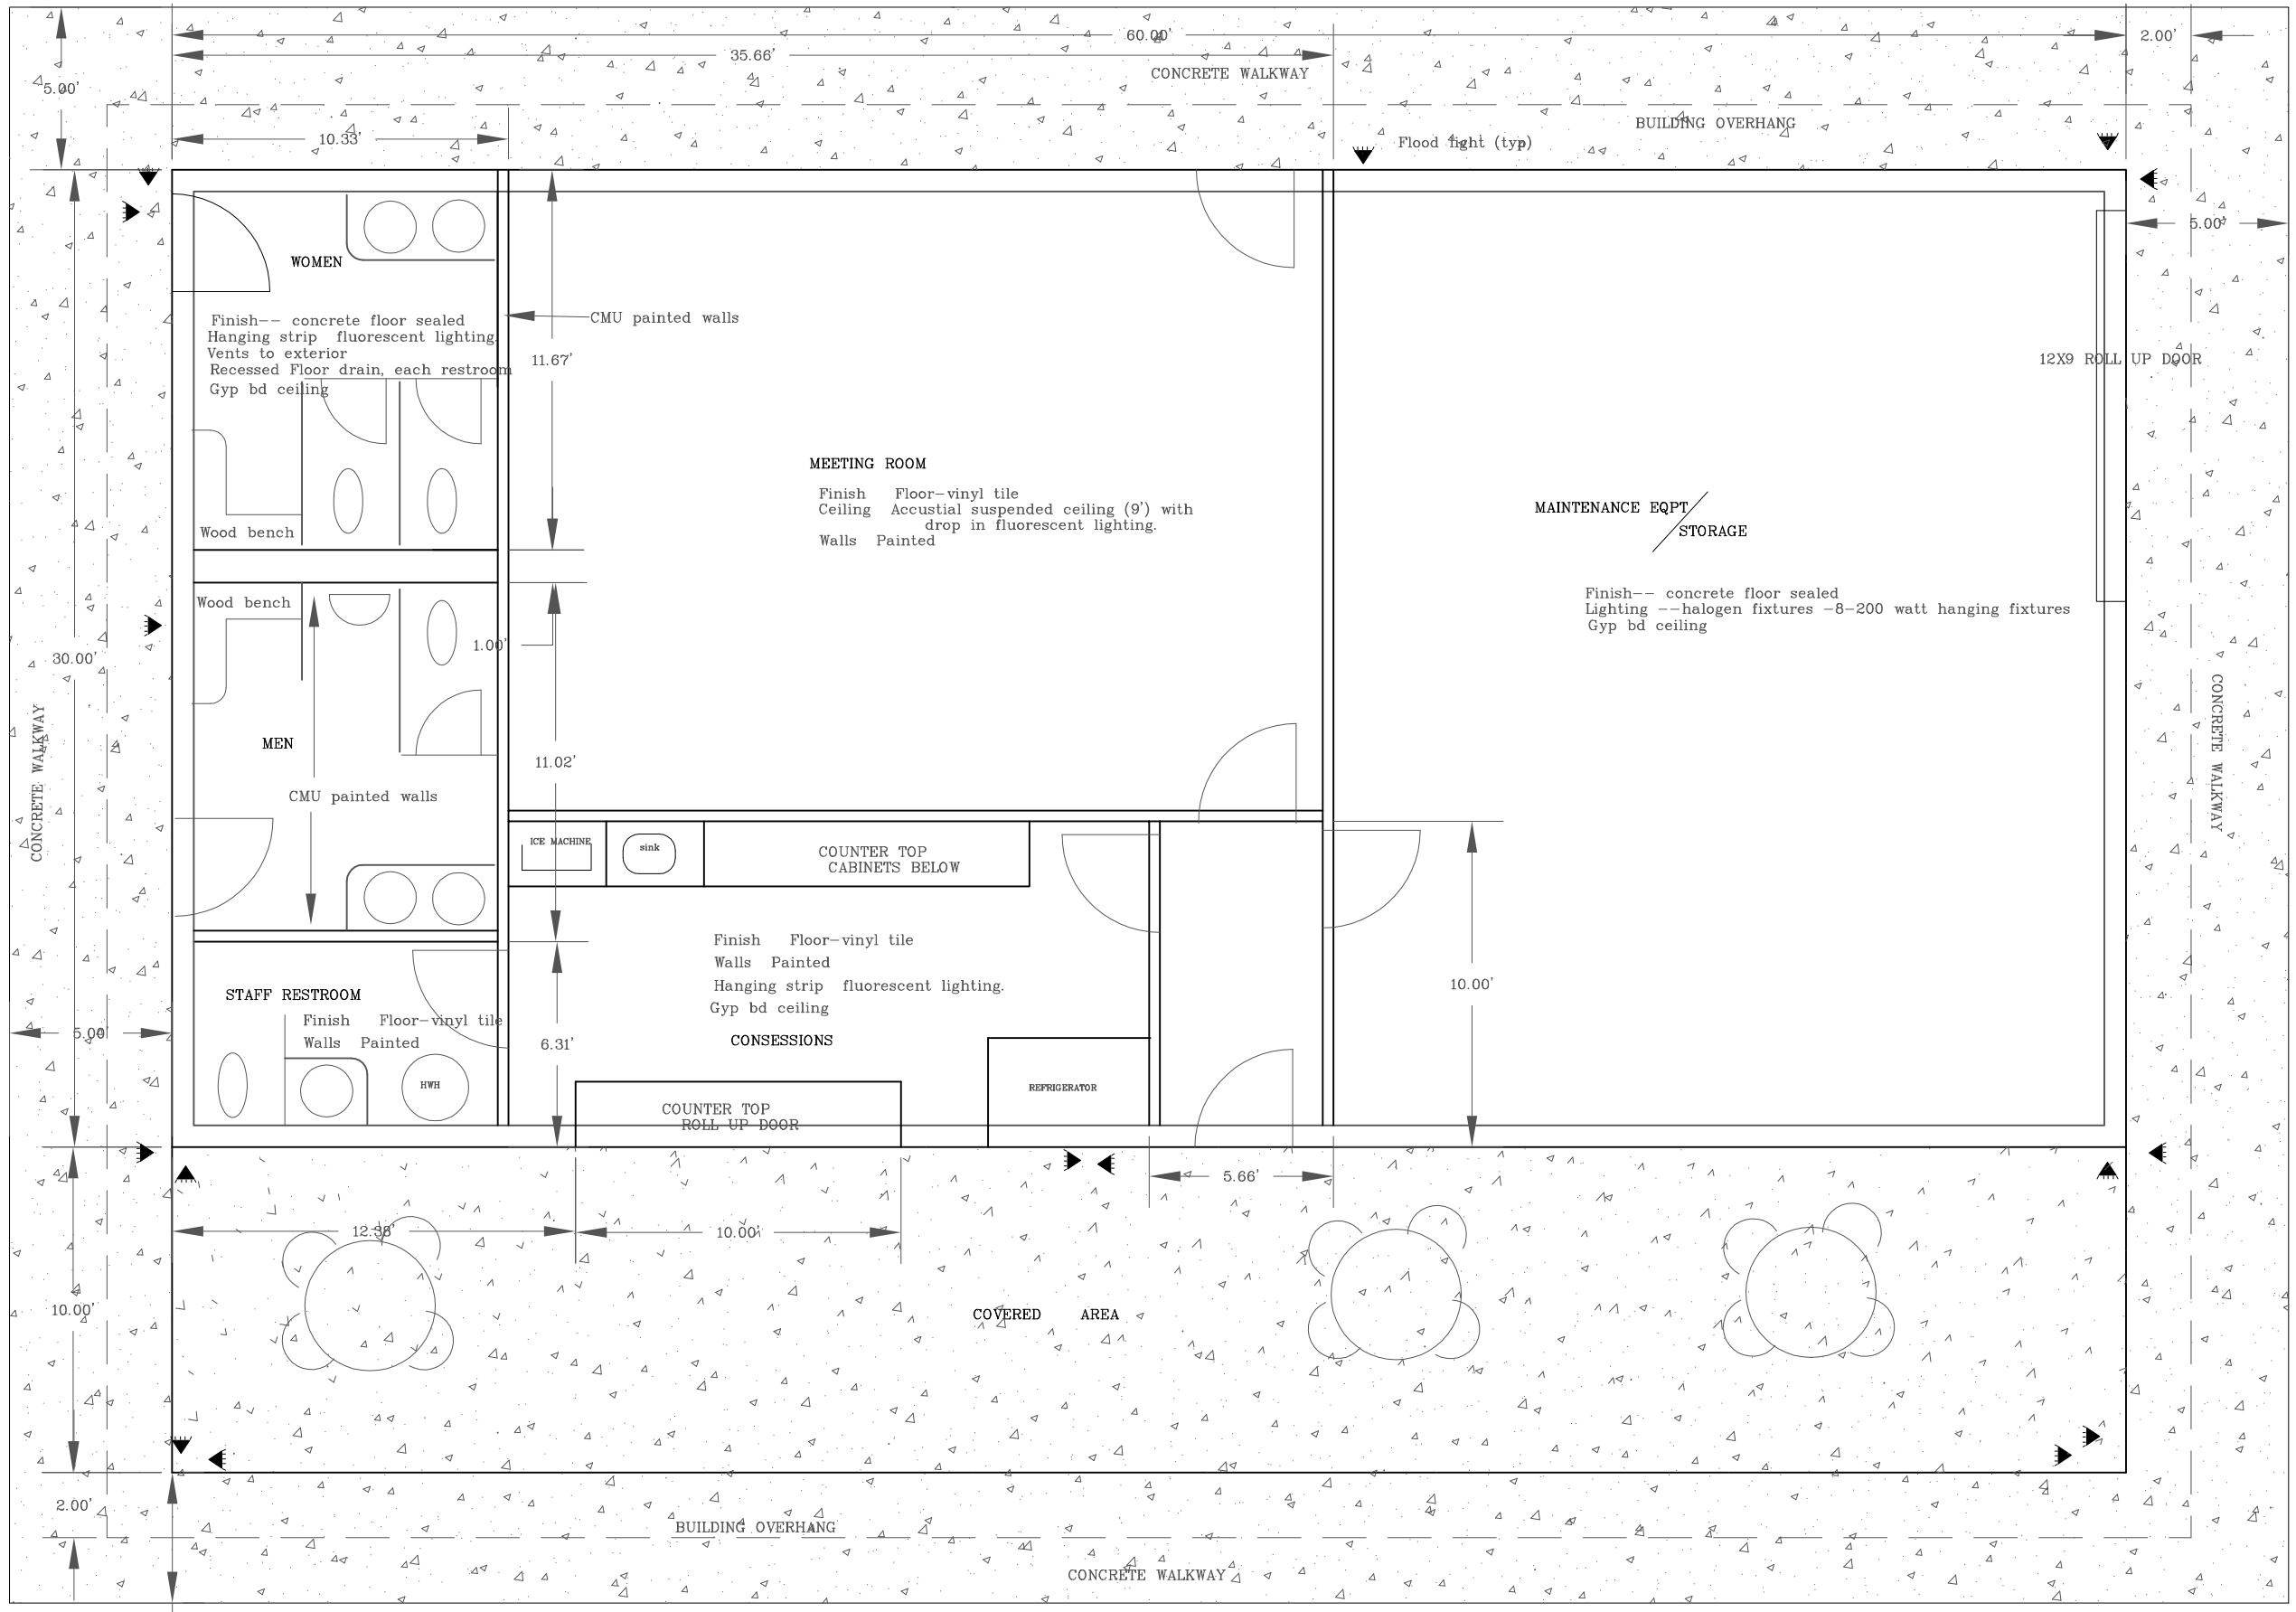

IMPACT SOCCER FACILITY

FLOOR PLAN

3/16 = 1 ft